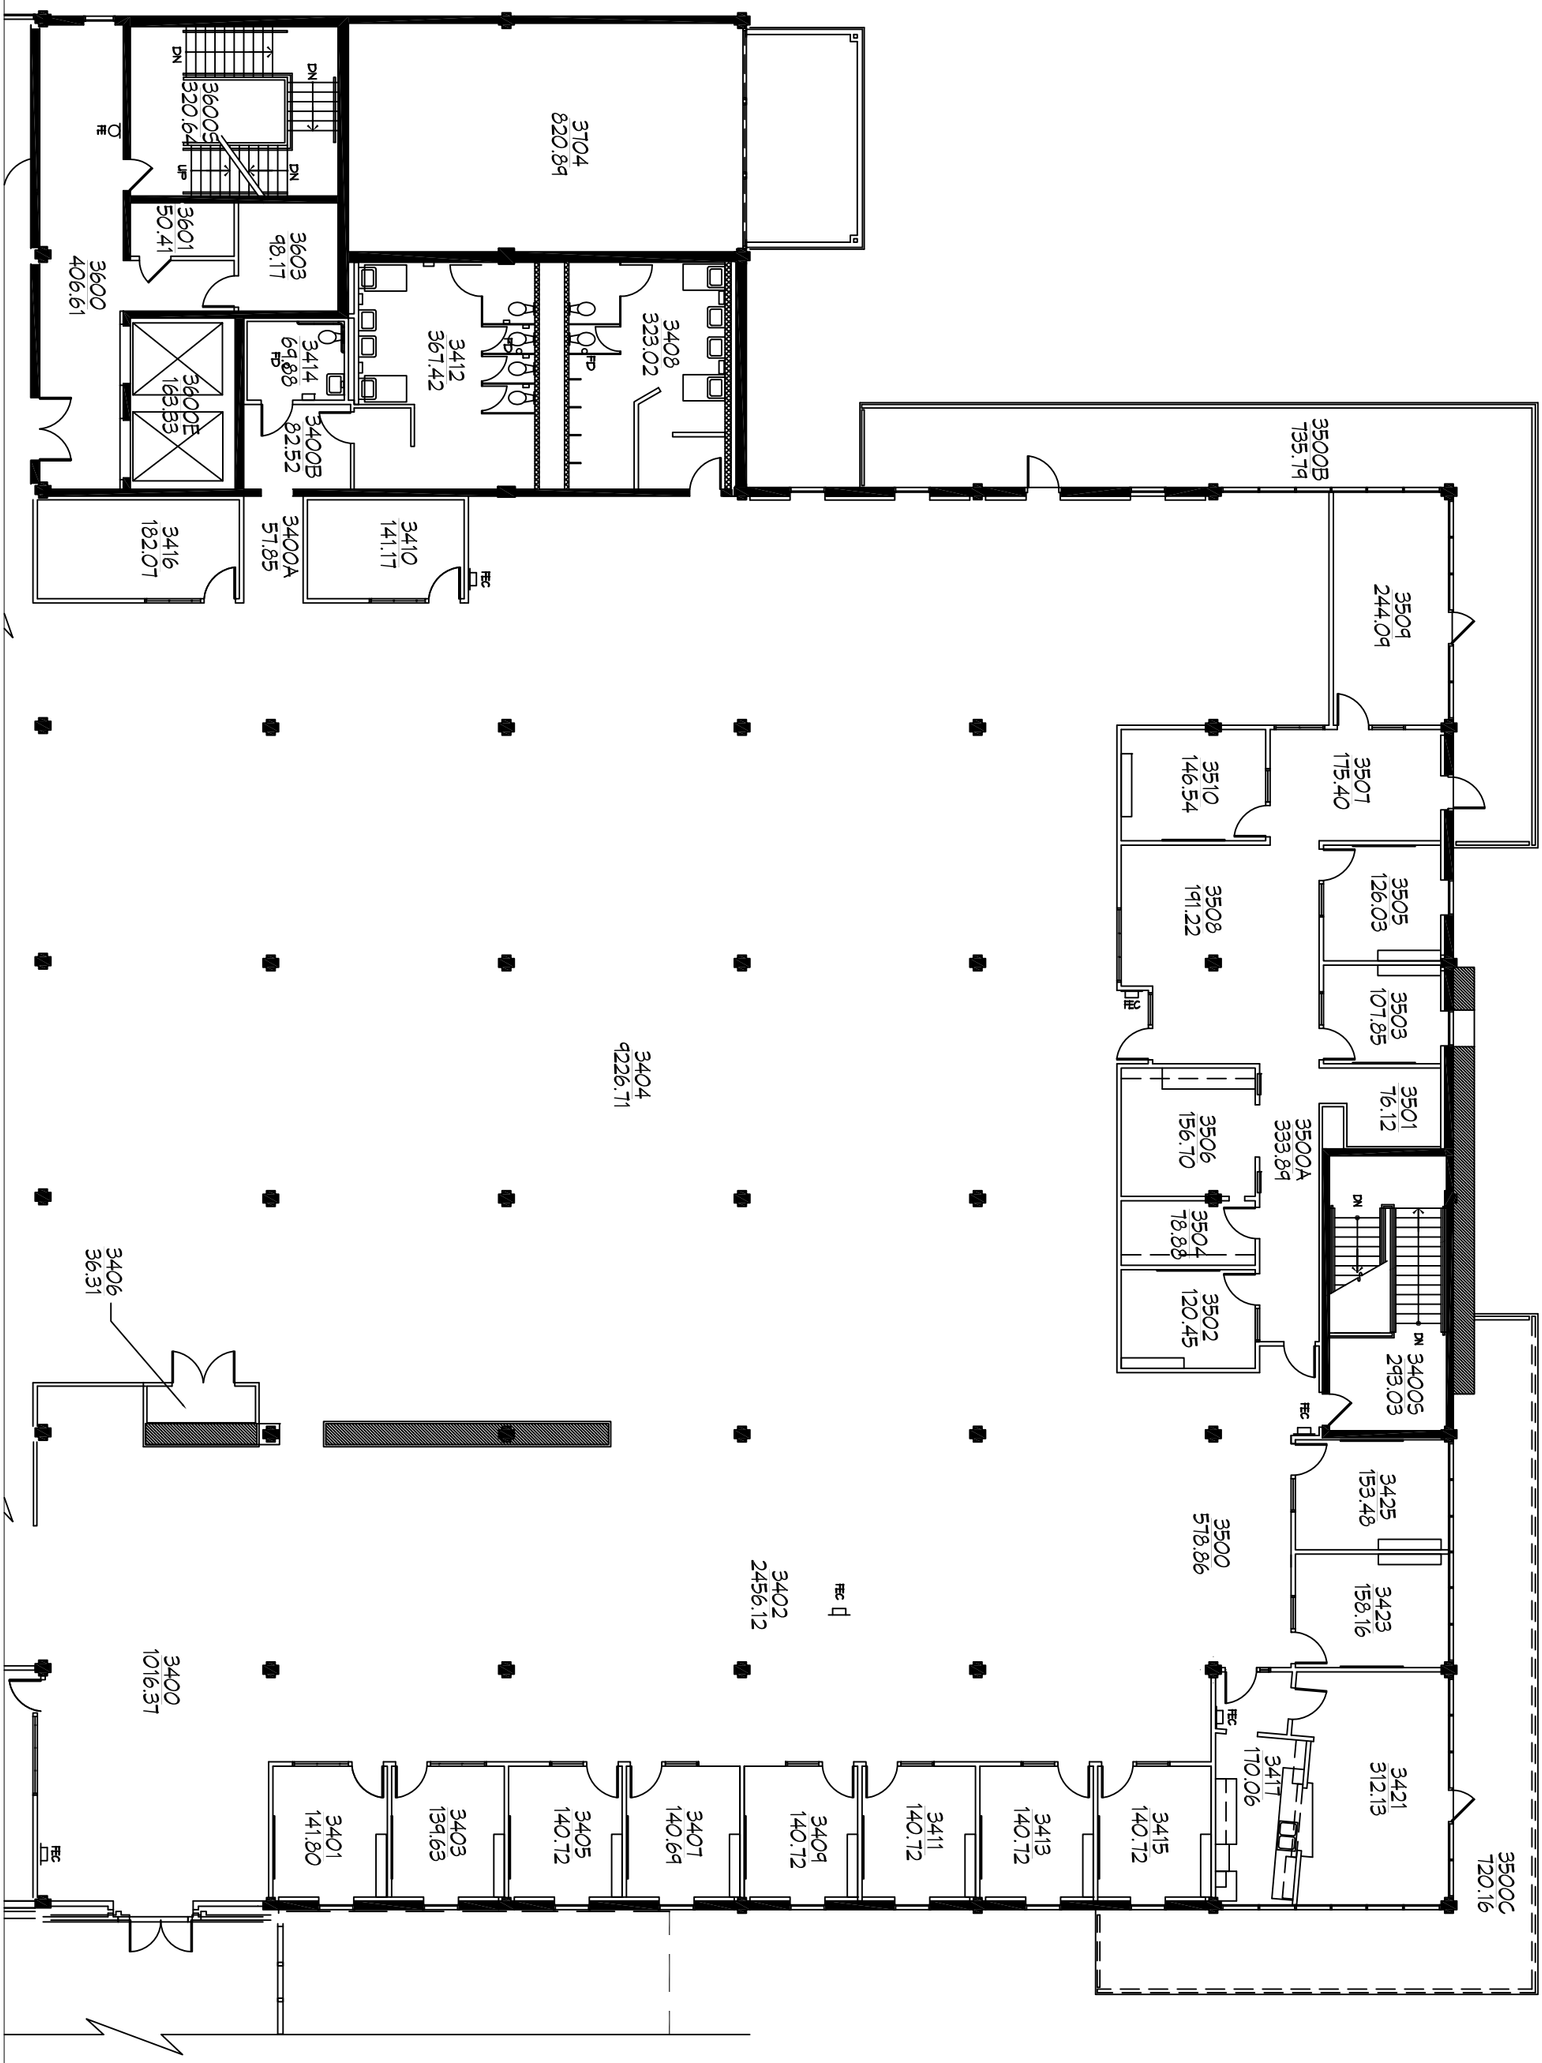

SHEET	DATE 6/20/07	BUILDING - LEVEL	PROJECT SITE
X3C	SCALE NONE	THE LIBRARY - 001	AREA DRAWINGS
	PROJ. NO.	3rd Floor "C"	THE EVERGREEN STATE COLLEGE
			OLYMPIA WASHINGTON 98505

CAD DRAWING - OFFICE OF FACILITIES - THE EVERGREEN STATE COLLEGE - OLYMPIA, WASHINGTON

001X3C.DWG RLW 6/1/06